
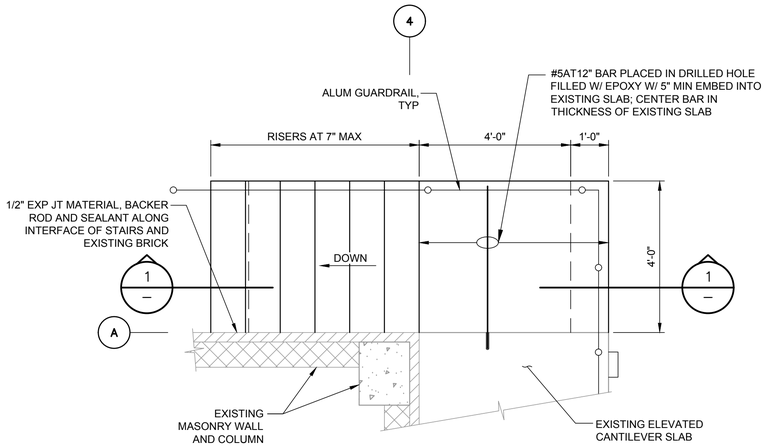


TOP PLAN

SCALE: 1/2" = 1'-0"


GRAPHIC SCALE (0, 2, 4)

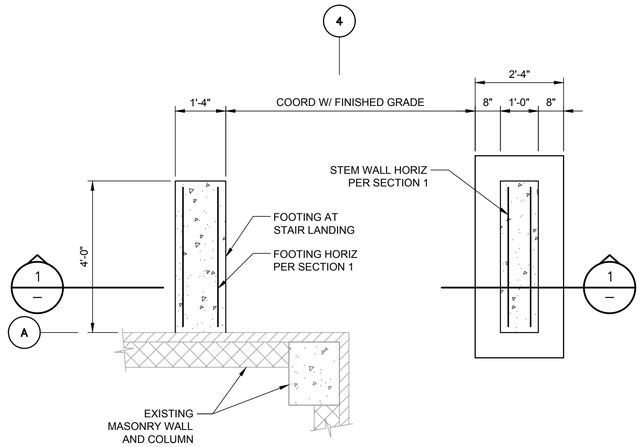

FOUNDATION PLAN

SCALE: 1/2" = 1'-0"

GRAPHIC SCALE (0, 2, 4)

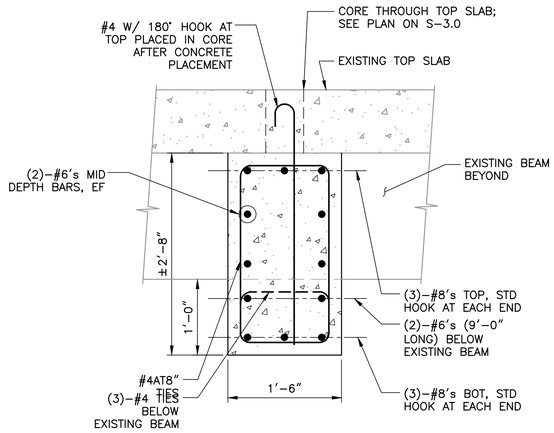


BEAM B1

DETAIL B

SCALE: 1" = 1'-0"


S-3.0

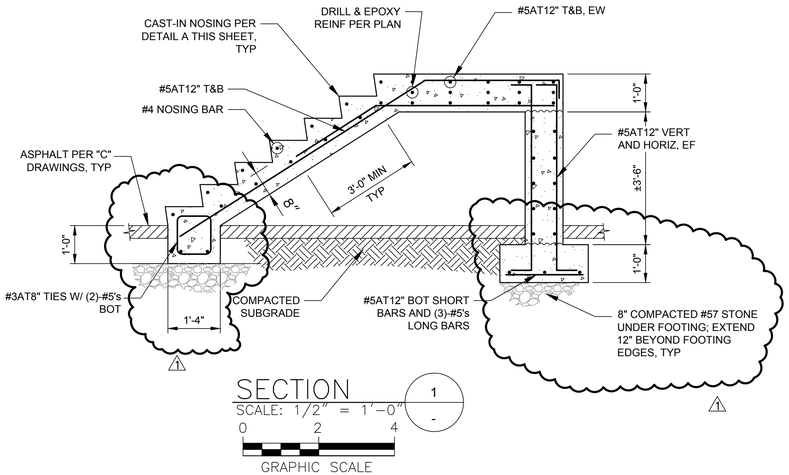

SECTION

SCALE: 1/2" = 1'-0"


GRAPHIC SCALE (0, 2, 4)

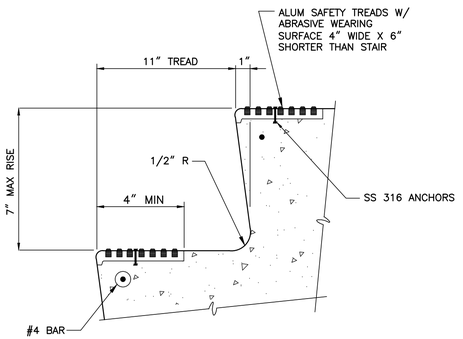

STAIR TREADS

DETAIL A

SCALE: N.T.S.

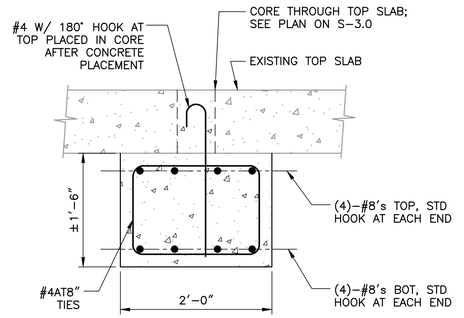


BEAM B2

DETAIL C

SCALE: 1" = 1'-0"

S-3.0

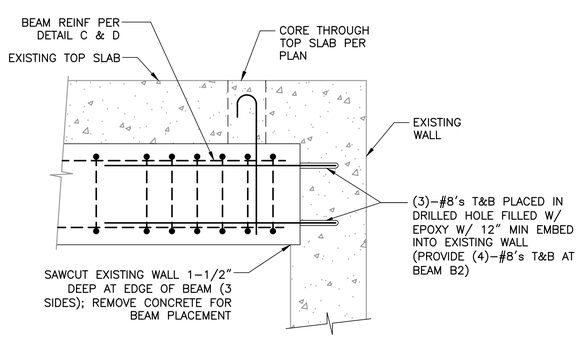


BEAM B1 & B2 END SUPPORT AT WALLS

DETAIL D

SCALE: 1" = 1'-0"

S-3.0

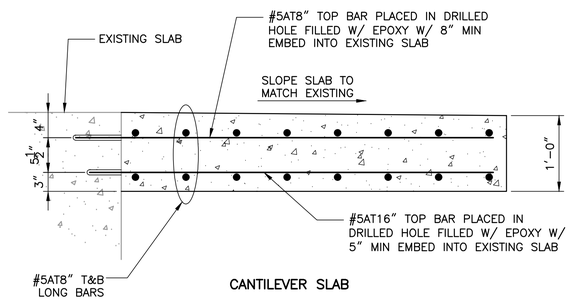


CANTILEVER SLAB

DETAIL E

SCALE: 1" = 1'-0"

S-3.0

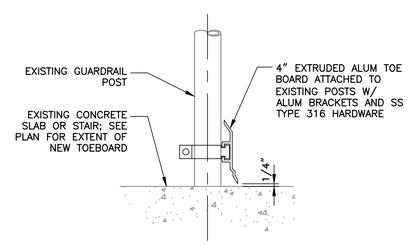

TOEBOARD AT EXISTING GUARDRAIL

DETAIL F

SCALE: N.T.S.

S-3.0

Constantine Engineering

NO.	BY	DATE	REVISIONS
6.			
5.			
4.			
3.			
2.	JWS	6/19/2019	PER ADDENDUM No. 3
1.			

DESIGN ENGINEER: JOHN V. SOBCZAK, P.E.
FLORIDA REGISTRATION NO. 71407

DESIGNER: JS
DRAWN BY: JS
DATE: MARCH 2019
CHECKED BY: DSM
DATE:

JSA Building Community sm

180-48 BM 5301 Buffalo Avenue Pump Station Rehabilitation

BUILDING STRUCTURAL DETAILS

PROJ. NO. 100431.17
DATE: MARCH 2019
SCALE: AS SHOWN

NO. SHEETS
SHEET NO.
DRAWING NO. S-7.0

THIS BLOCK HAS ATTRIBUTES – DO NOT EXPLODE THIS BLOCK