ENGINEERING DESIGN

ORACLE PROJECT #: _____

PERMIT N.O.: NONE

MAXIMO WO #: _____

CIR. N.O.: _____

CELL N.O.: 904-665-8752

SVC CENTER: Southside Service Center

DATE REL CONST: UPDATED: 12/15/2021

TREE TRIMMING REQ'D: _____

ZIP CODE: _____

PHONE N.O.: _____

SUB-STA: CECIL FIELD 390 - 28.1 MILES

ENGINEER: Michael Ninos
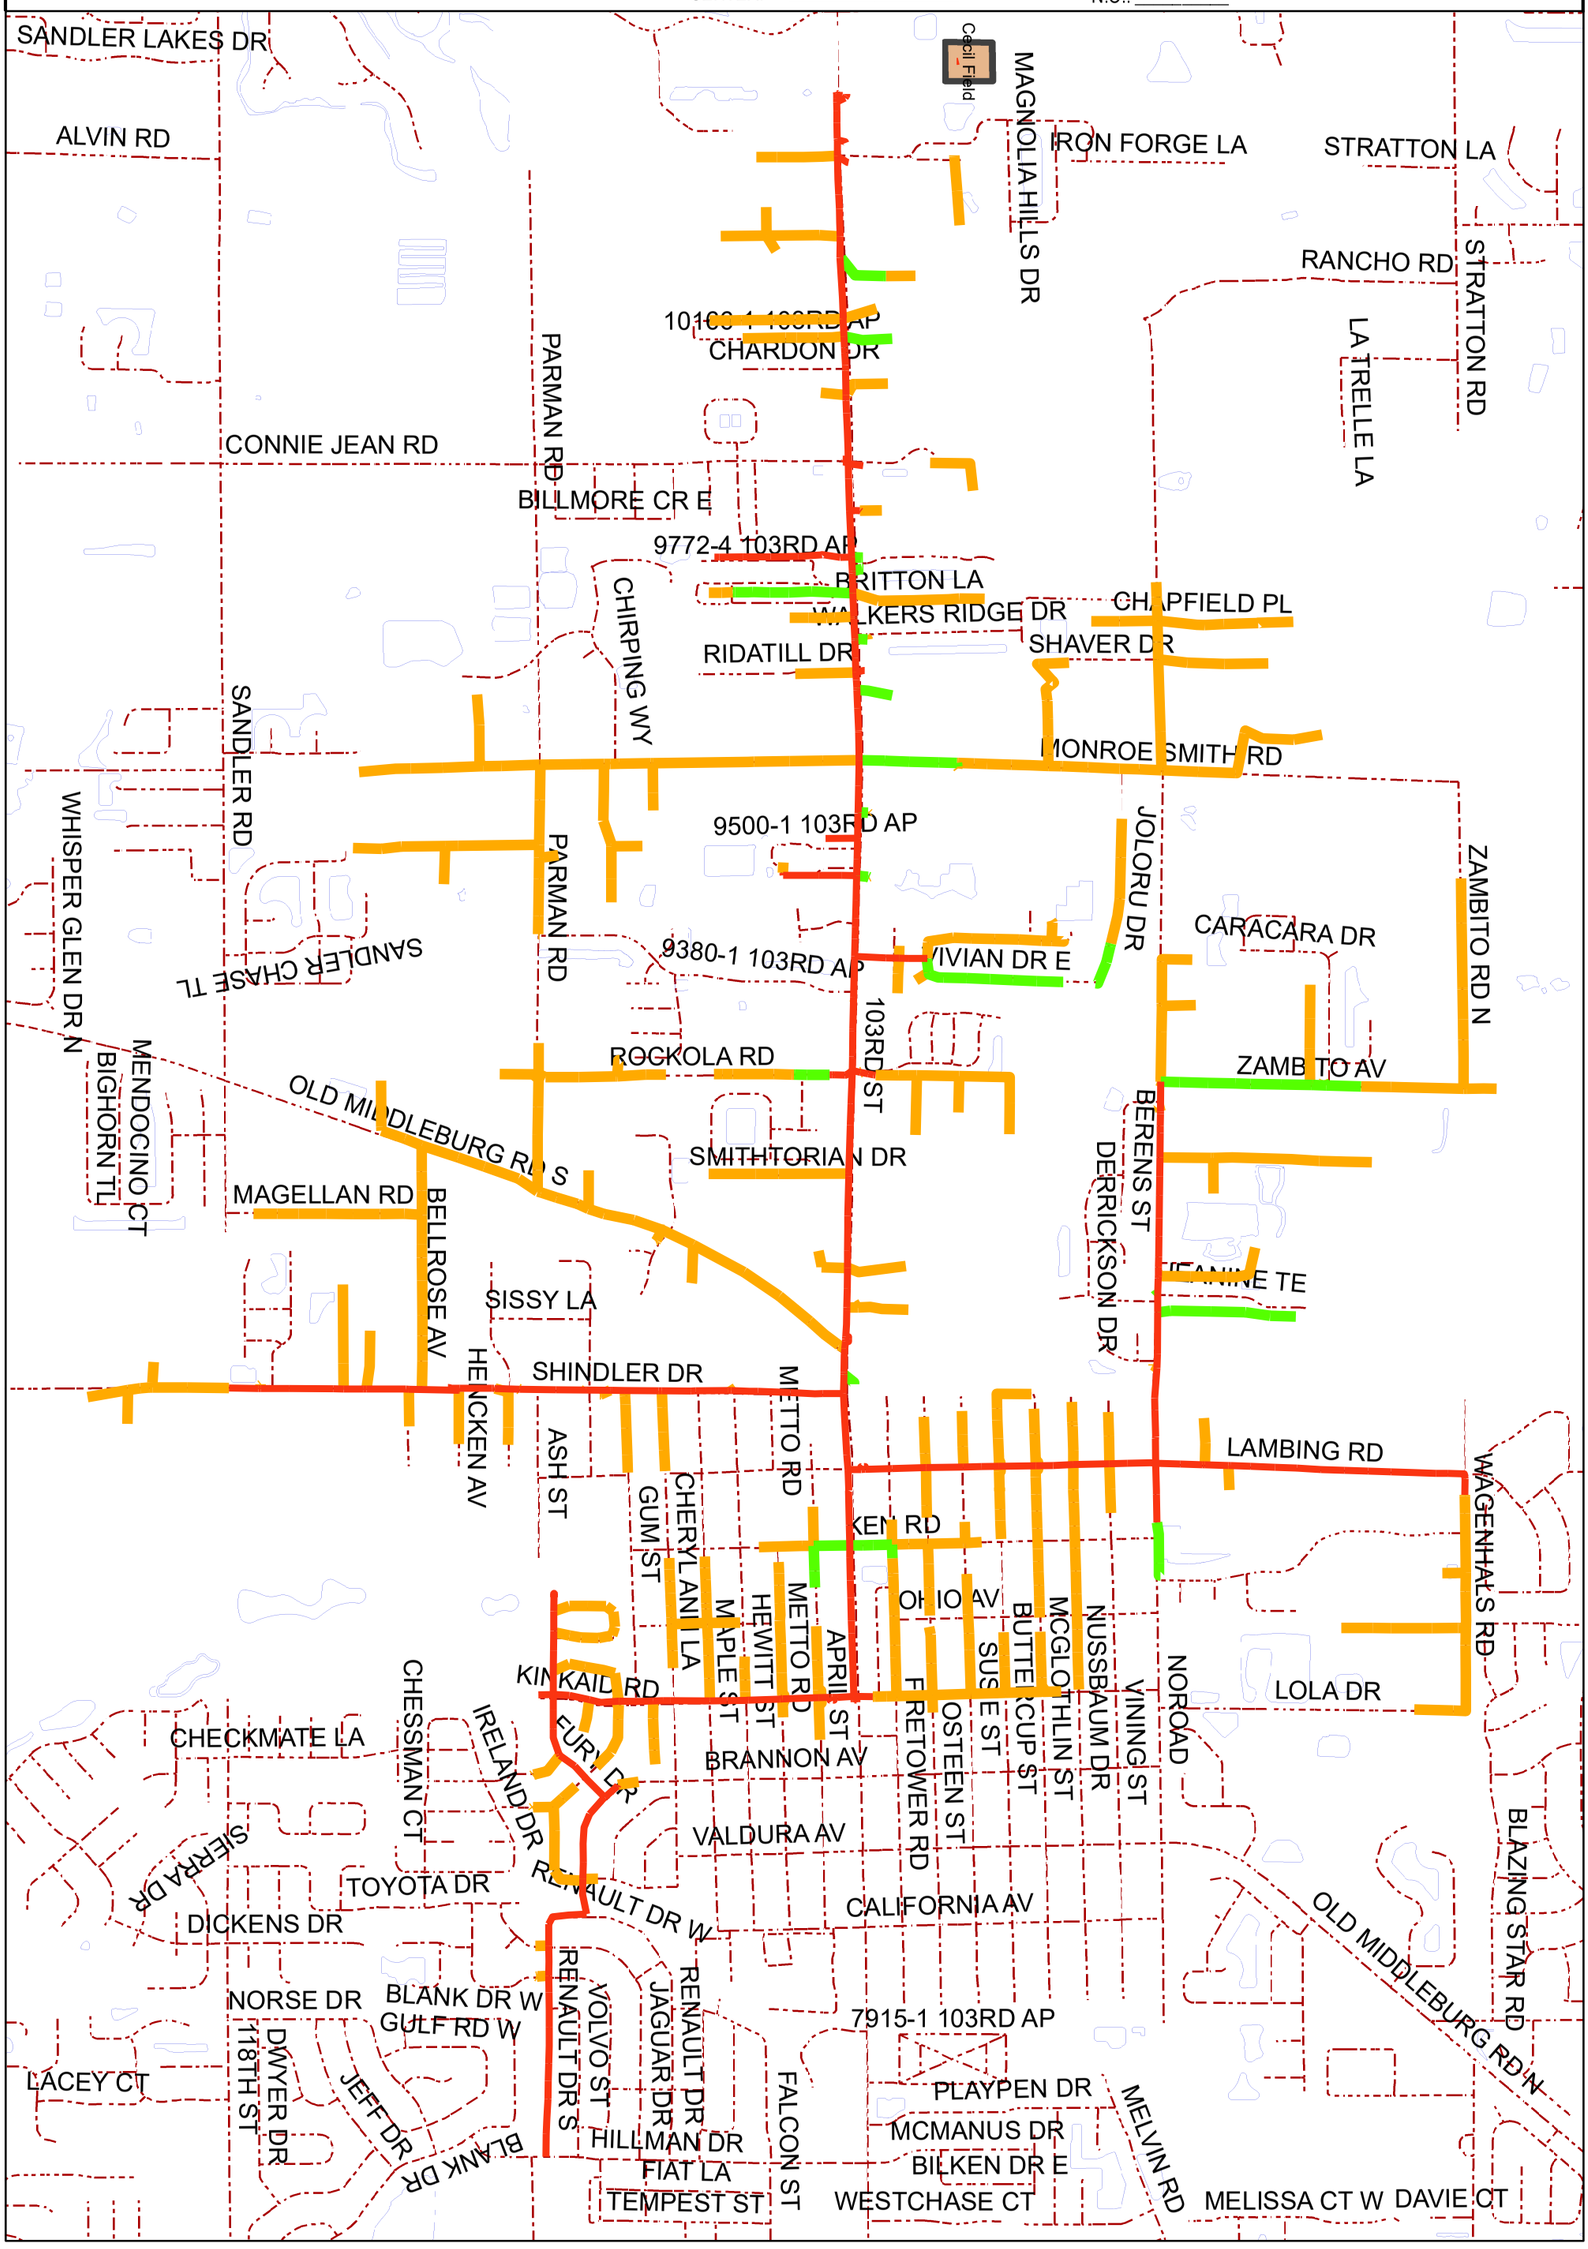
CUSTOMER/ LOCATION: 3 PH - 7.8 MILES 2 PH - 2.0 MILES 1 PH - 18.4 MILES