ENGINEERING DESIGN

MAXIMO
WO #: _____
CIR. _____
N.O.: 578
CELL
N.O.: 904-665-8752
SVC CENTER: Southside Service Center

DATE REL CONST: UPDATED: 10/18/2022
TREE TRIMMING REQ'D: _____
ZIP CODE: _____
PHONE N.O.: _____

PERMIT N.O.: NONE

ORACLE PROJECT #: _____

SUB-STA: SWITZERLAND 582 - 3.7 MILES
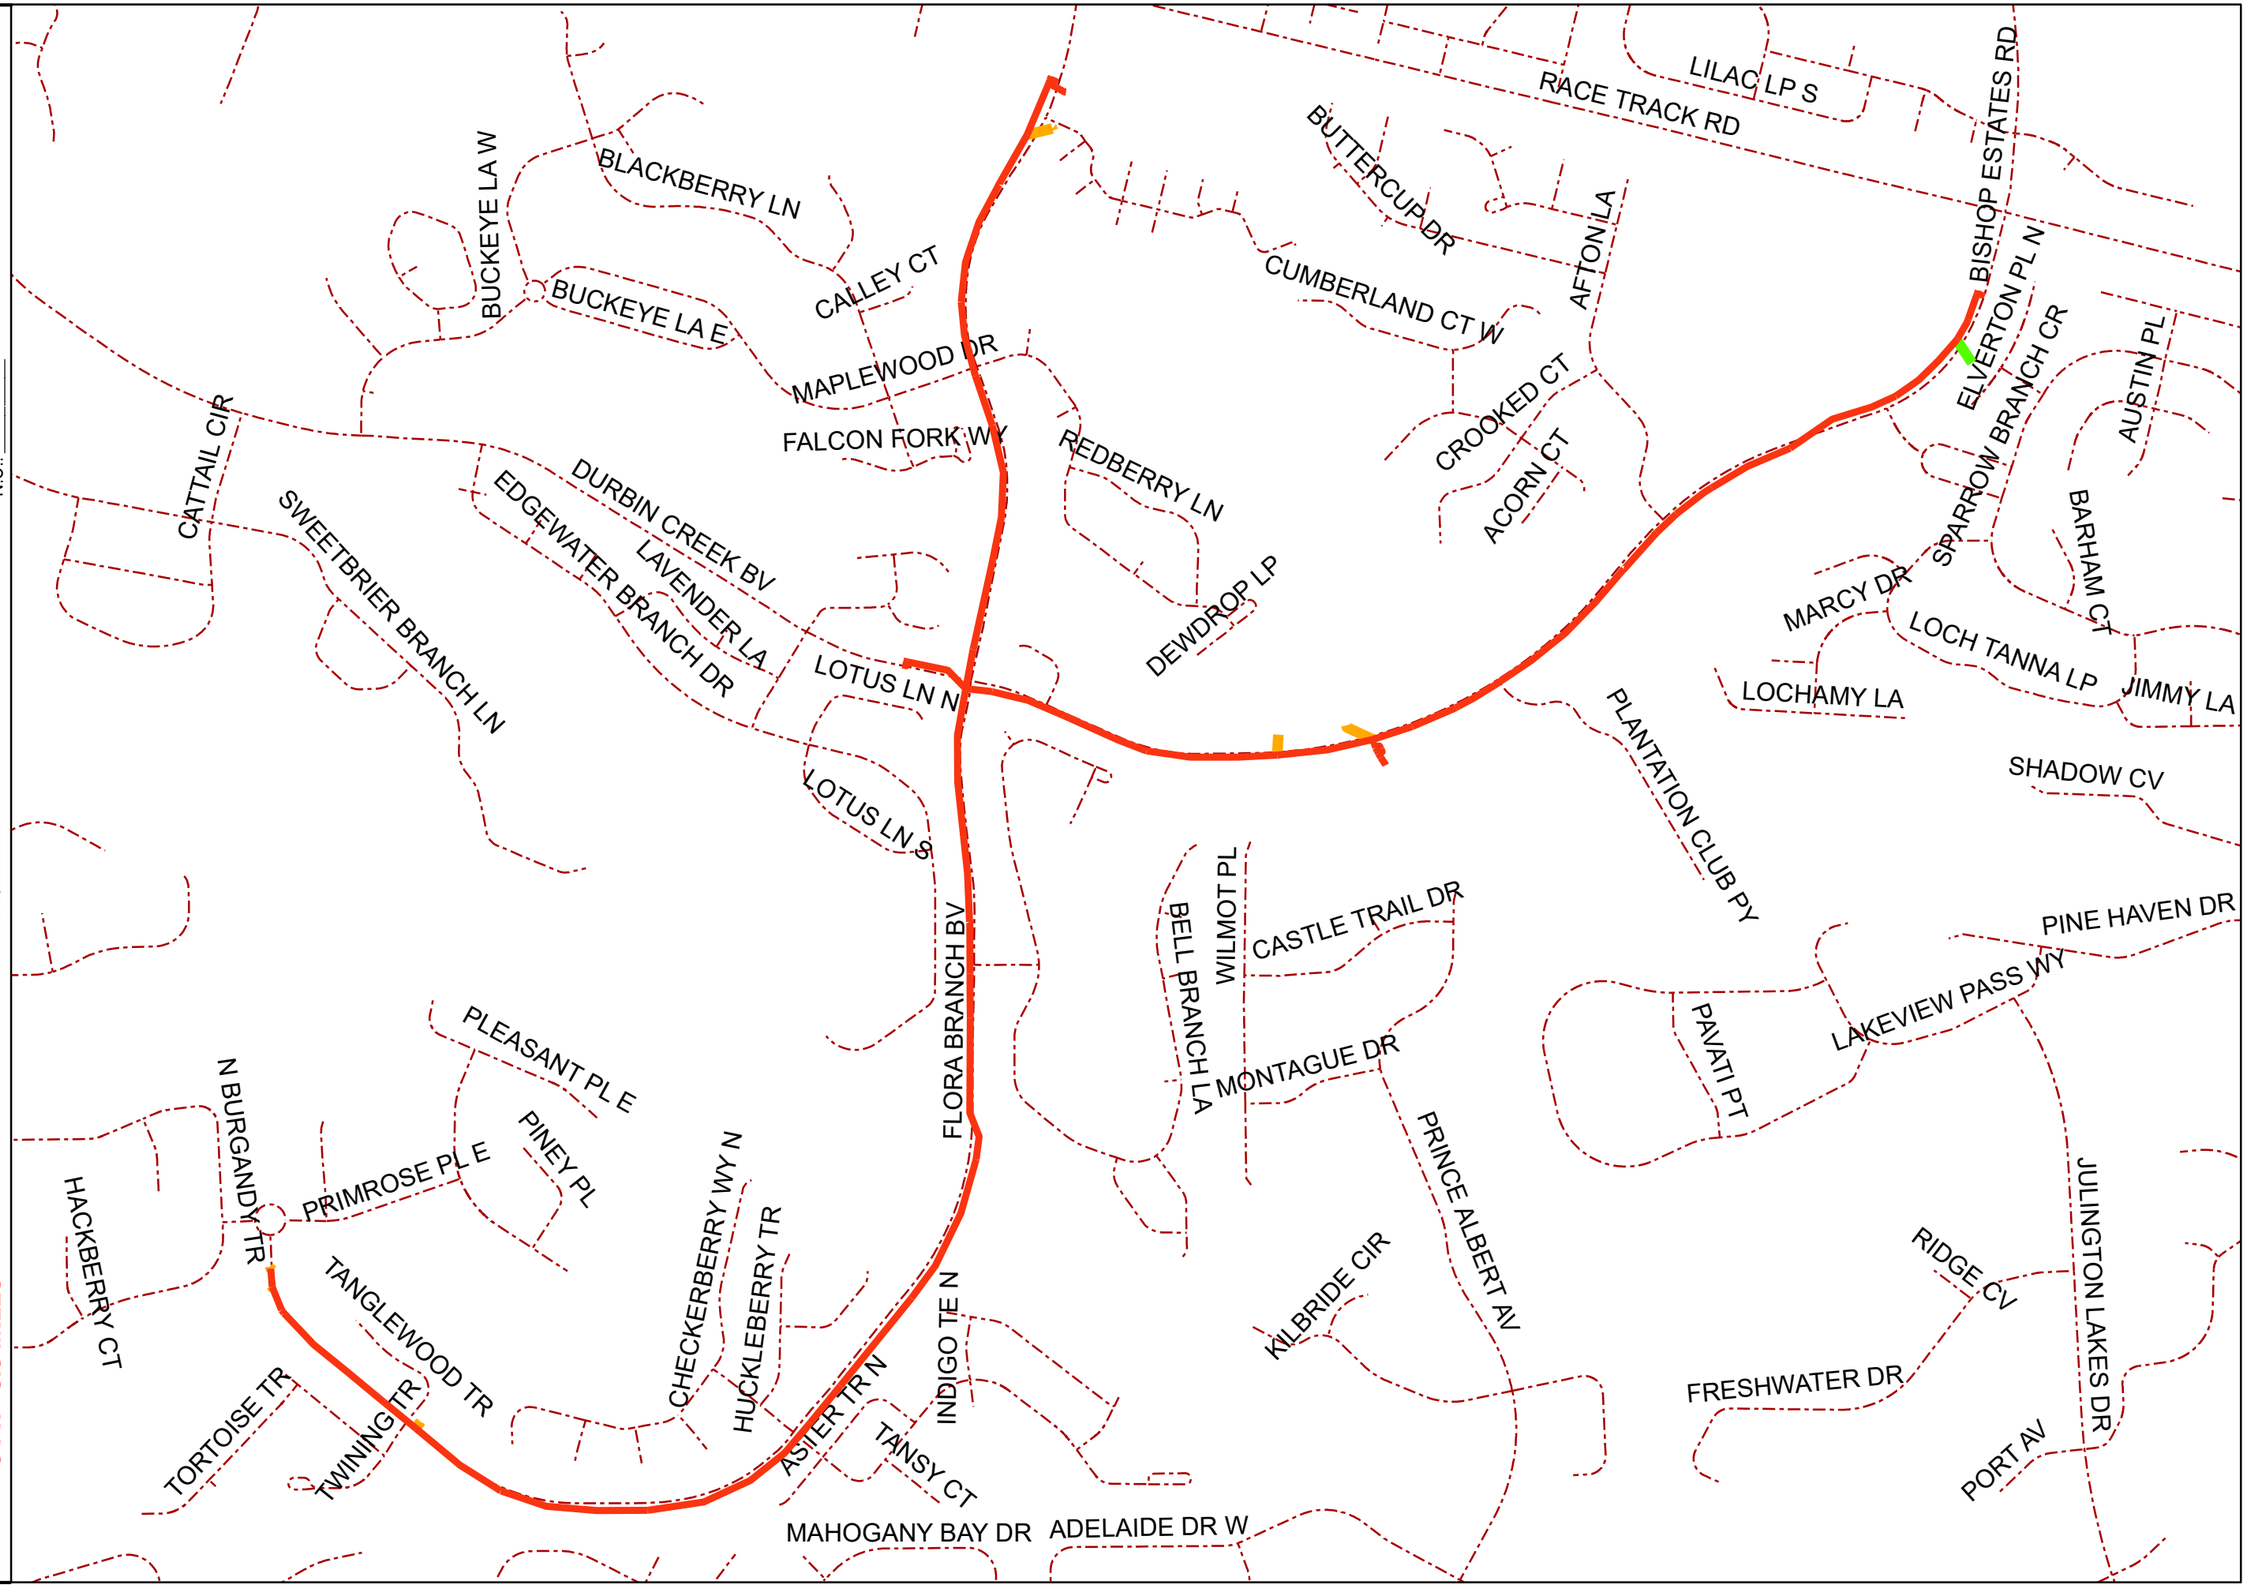
ENGINEER: Michael Ninos
CUSTOMER/ LOCATION: 3 PH - 3.5 MILES 2 PH - 180 FT 1 PH - 0.1 MILES