ENGINEERING DESIGN

ORACLE PROJECT #: _____

PERMIT N.O.: NONE

MAXIMO WO #: _____

DATE REL CONST: UPDATED: 7/21/2023

SUB-STA: HAMILTON 312 - 6.5 MILES

CIR. N.O.: 578

TREE TRIMMING REQ'D: _____

ENGINEER: Michael Ninos

CELL N.O.: 904-665-8752

ZIP CODE: _____

CUSTOMER/ LOCATION: 3 PH - 3.0 MILES 2 PH - 1.7 MILES 1 PH - 1.8 MILES

SVC CENTER: Southside Service Center

PHONE N.O.: _____
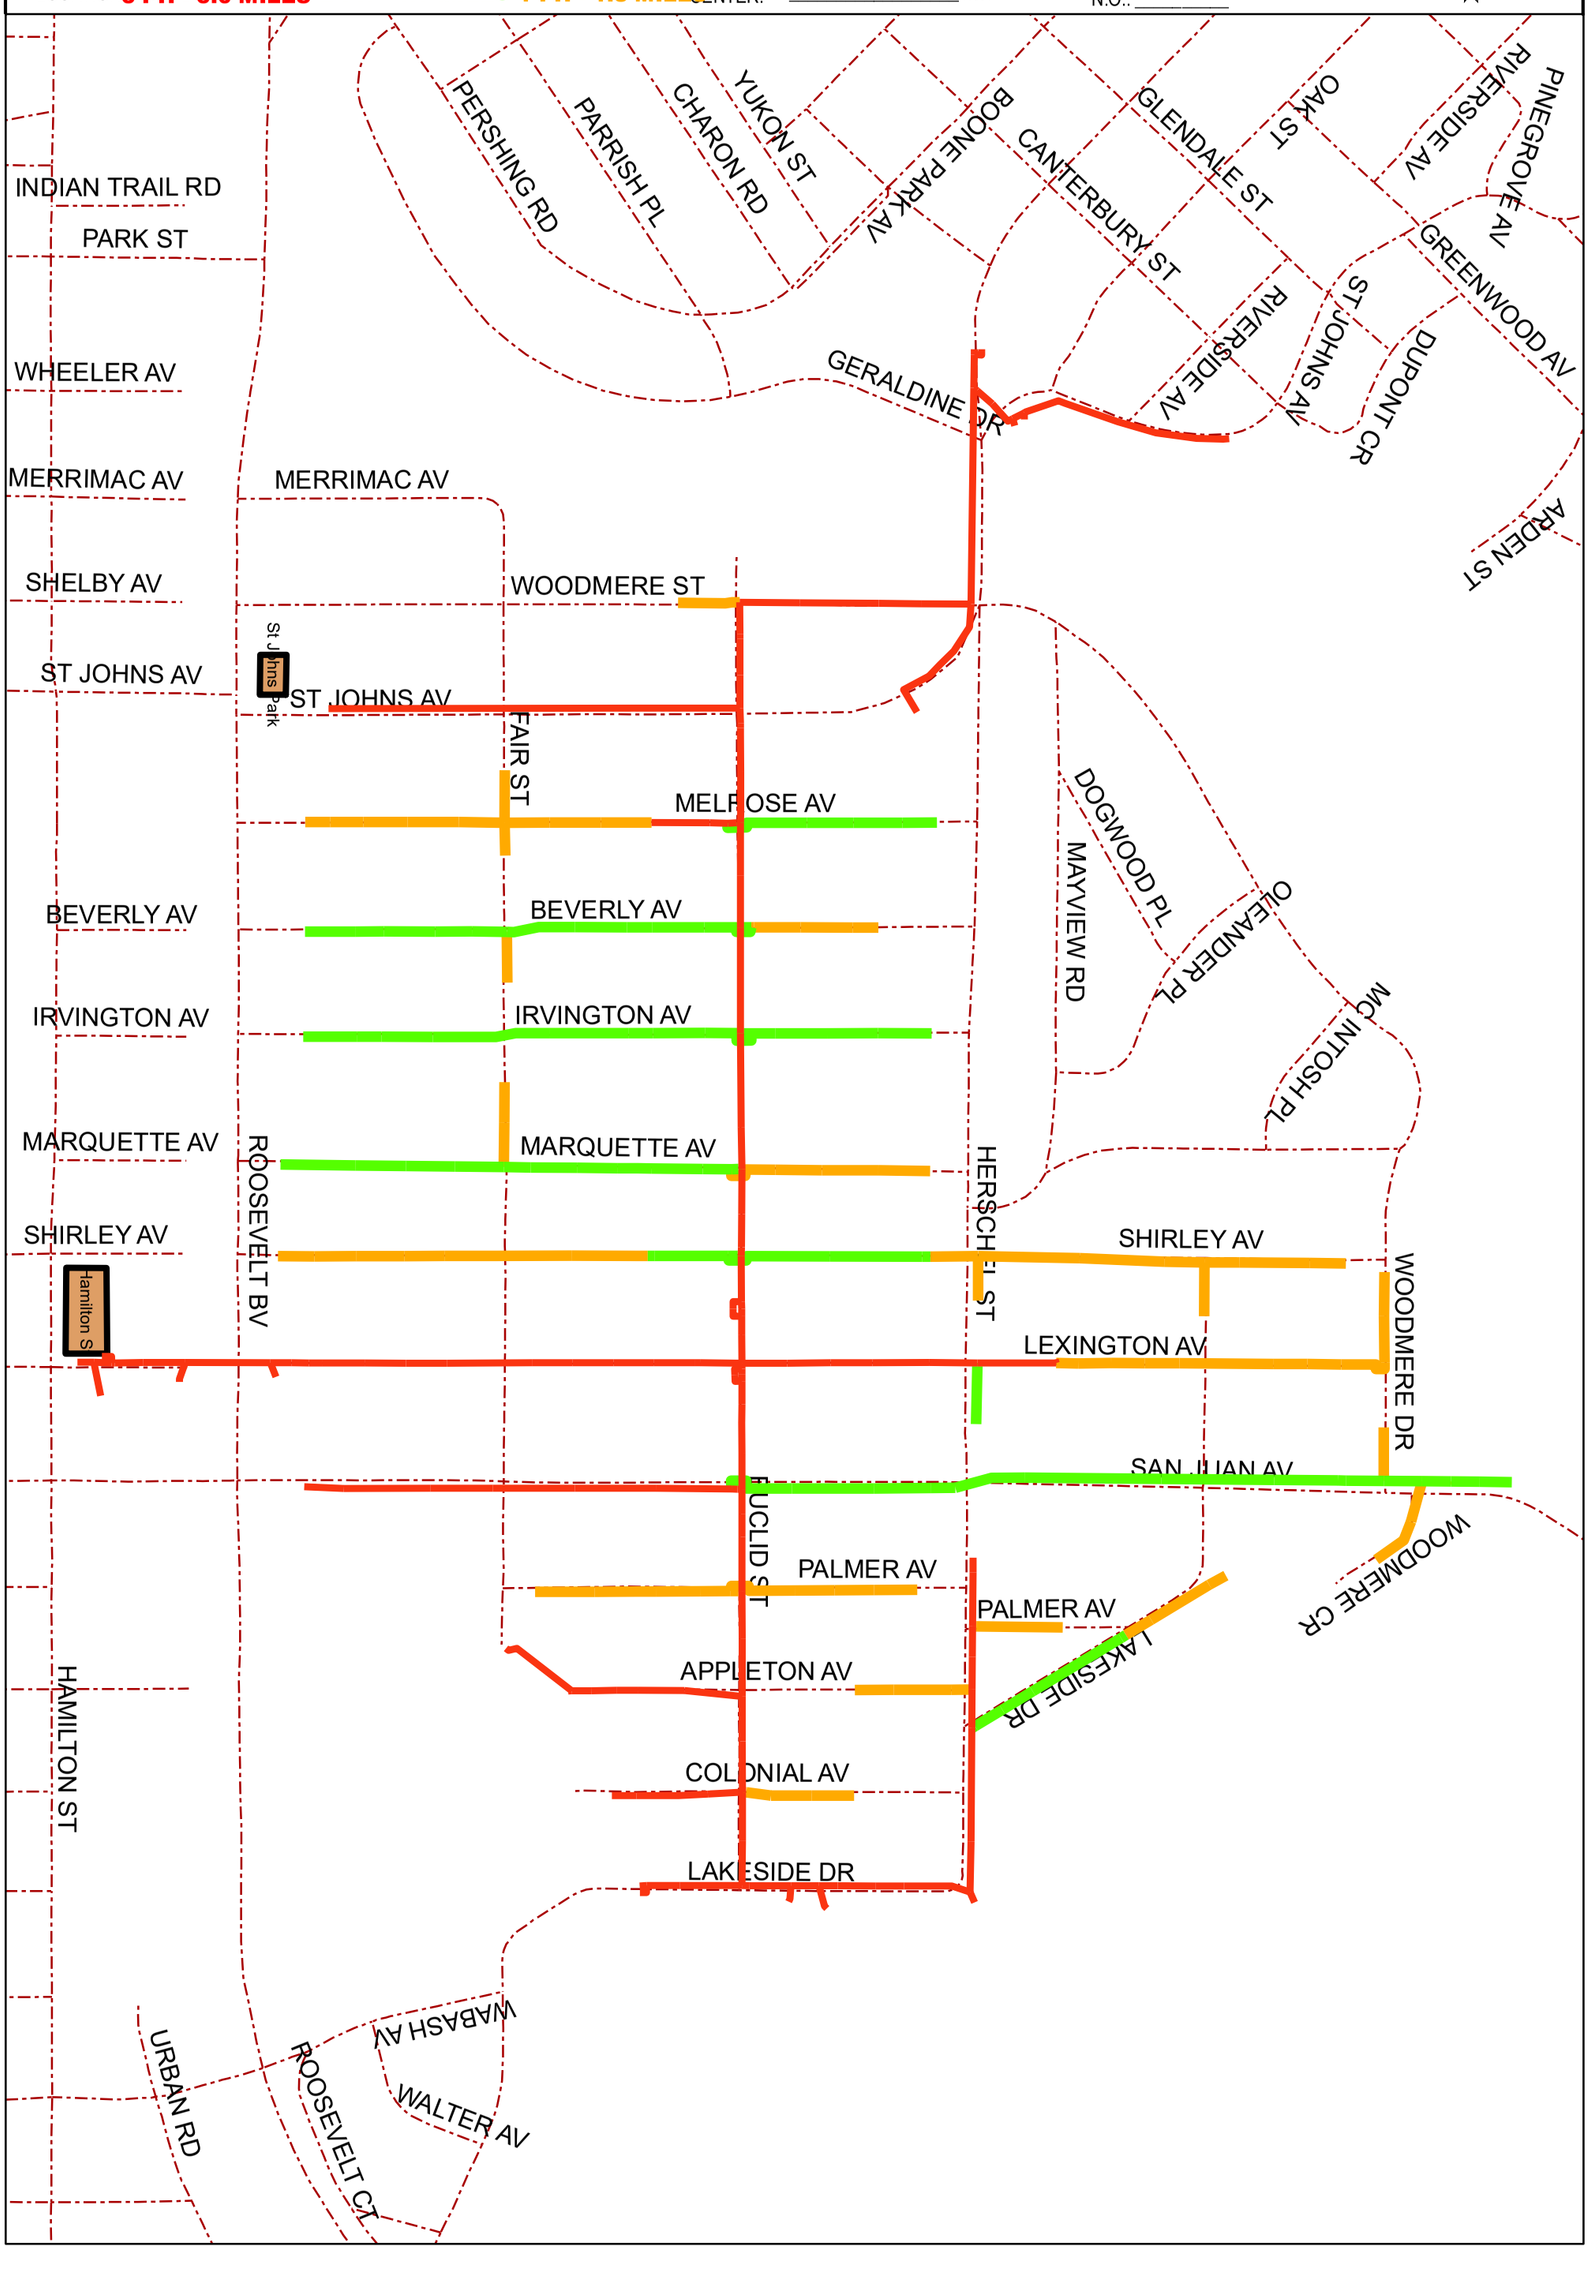
N