BILL OF MATERIAL			
ITEM	QTY	PART NO	DESCRIPTION
1	1	70291D-D2001001	CATALYST SUPPORT STRUCTURE 1SS-291

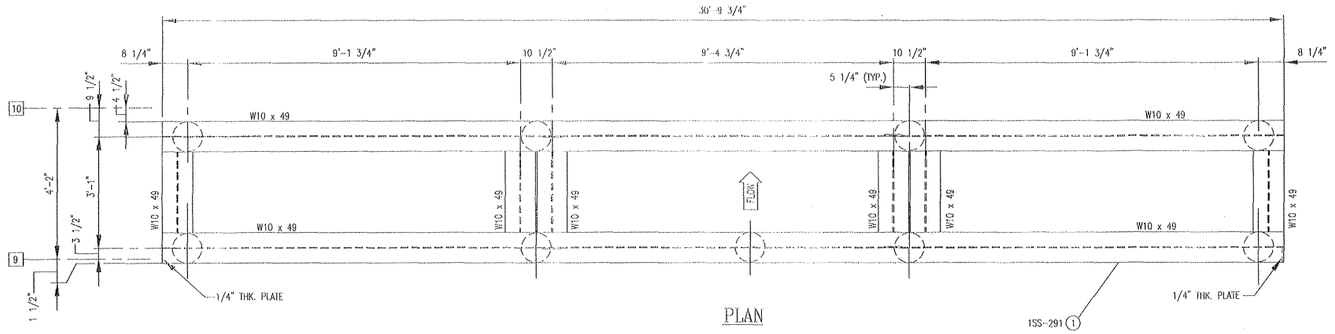

PLAN

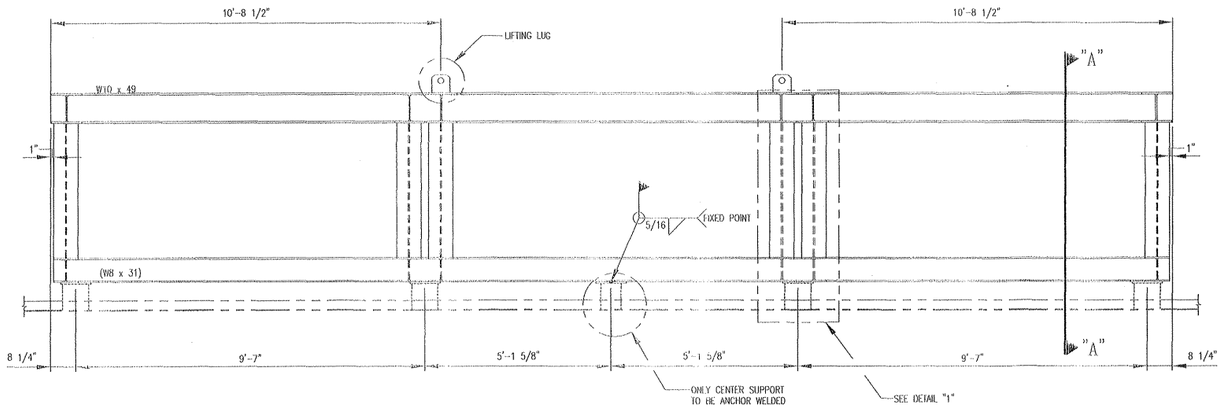

ELEVATION

LOOKING DOWNSTREAM

SECTION "A-A"

SCALE: 1 1/2" = 1'-0"

(TYP. BOTH ENDS)

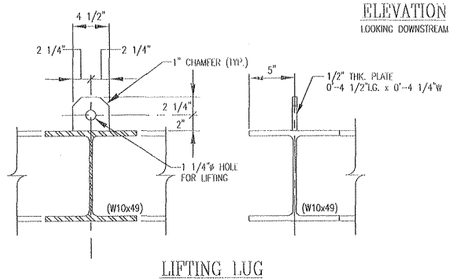

LIFTING LUG

SCALE: NONE

TYP. (4) PLC'S.

(NOTE 2)

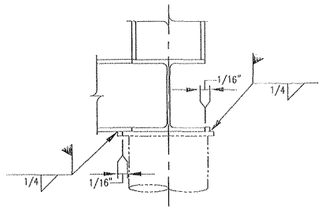

DETAIL "2"

SCALE: 1 1/2" = 1'-0"

DETAIL "1"

SCALE: 1 1/2" = 1'-0"

NOTES:

1. FOR INSTALLATION INFORMATION REFER TO PMC DWG. #70291D-D2000902.
2. LIFTING LUGS TO BE REMOVED AFTER INSTALLATION.
3. APPROXIMATE DESIGN WEIGHT 9,500 lbs.
4. UNIT #1 SHOWN, TWO (2) UNITS ARE REQUIRED.

   UNIT #1 HAS THE PREFIX 1
   UNIT #2 HAS THE PREFIX 2

5. CATALYST SUPPORT STRUCTURE DESIGNED BY PMC; FABRICATED BY N/E.

Review does not relieve contractor from responsibility for errors or deviations from contract requirements

UTILITY ENGINEERING

MRM

- [X] NO EXCEPTIONS NOTED
  Release for manufacture
- [ ] EXCEPTIONS NOTED
  Release for manufacture
  Revise and resubmit for distribution
- [ ] RETURNED FOR CORRECTION
  Do not proceed
  Revise and resubmit for authorization

NOOTER/ERIKSEN INC.
VENDOR SUBMITTAL REVIEW

REVIEW OF VENDOR DRAWINGS DOES NOT RELIEVE THE VENDOR OF RESPONSIBILITIES FOR ACCURACY OF DIMENSIONS AND COMPLIANCE TO CODES, NOOTER ERIKSEN SPECIFICATIONS AND P.O. REQUIREMENTS

X	A	REVIEWED AND ACCEPTED
	B	REVIEWED WITH COMMENTS (WORK MAY PROCEED)
	C	REVISE AND RESUBMIT (WORK MAY NOT PROCEED)
	D	REVIEWED FOR INFORMATION ONLY

RELEASE DATE: 7-29-02 REVIEWERS INITIALS: JK RF

PROJECT:	JOB NO CODE SHT	REV	FE
JEA BRANDY			
DRAWING NO.	014139-SC-304	B	X

REV	DESCRIPTION	CK	BY	DATE
1	A. REVISED NOTE #5.		KP	07/01/02
0	A. INITIAL ISSUE.		FM	05/09/02

PEERLESS MFG. CO.
2819 WALNUT HILL LANE
DALLAS, TEXAS 75229
(214) 357-6181

CONFIDENTIAL

THIS DRAWING IS THE SOLE PROPERTY OF PEERLESS MFG. COMPANY AND SHALL NOT BE REPRODUCED, COPIED, LOANED ALTERED, NOR USED FOR ANY PURPOSE OTHER THAN THAT FOR WHICH IT IS FURNISHED EXCEPT WITH THE WRITTEN PERMISSION OF PEERLESS MFG. COMPANY.

CUST: NOOTER/ERIKSEN, INC.
PROJ: JEA BRANDY
LOCATION: BALDWIN, FL

SCALE: AS SHOWN | DATE: 05/30/02 | P.O. NO: 17457

TITLE: CATALYST SUPPORT STRUCTURE GENERAL ARRANGEMENT | QTY. 2

DRN BY: FM | CHK'D: | P.E.: | REV. 1

SO NO —DOC NO 70291D — D2001001

M010322-541M006 RB
JEA BRANDY BRANCH
8/5/2002